FilmL.A., Inc.
6255 W Sunset Blvd, 12th Floor
Hollywood, CA 90028
t: (213)977-8600 - f: (213)977-8601
www.filmla.com

Summary Information

Permit No: F00142907-C **Type of Permit:** FILMING **Release Date:** 10/04/2018

Production Company FATALE LLC

Insured Company Name FATALE LLC

Contact Phone No. 1 323-962-1704
Contact Phone No. 2
Fax
Address 6671 SUNSET BLVD, BLDG. 1585
SUITE 116
LOS ANGELES, California 90028

Production Title FATALE

Type of Production Feature

Producer Roxanne Avent

Director Deon Taylor

1st AD Carl Goldstein

Production Manager Marc Hammer

FilmL.A. Coordinator Naomi Kajiyama

Location Manager Alison Taylor
Primary Phone Mobile - 424-218-9863
Secondary Phone

Location Assistant Pedro Mata
Primary Phone Mobile - 310-403-2446
Secondary Phone

Fees

Posting 300	$69.00
Notification Charge	$114.00
LA CITY LANE AND STREET CLOSURE FEE	$312.00
FILMLA NON-REFUNDABLE FILM PERMIT RIDER FEE	$109.00
LA CITY FIRE SAFETY OFFICER	$2,380.00

Total Permit Fee $2,984.00

Number of Locations 1

NOT A PERMIT

FilmL.A., Inc.
6255 W Sunset Blvd, 12th Floor
Hollywood, CA 90028
t: (213)977-8600 - f: (213)977-8601
www.filmla.com

Summary Information — Location

Permit Number	F00142907-C	**Location Manager**	Alison Taylor
Production Company	FATALE LLC	Primary Phone	Mobile - 424-218-9863
Insured Company	FATALE LLC	Secondary Phone	
Production Title	FATALE		

Location Address 7863 Mulholland Dr, Los Angeles, CA, 91604

Location Type Private Residence

Film Dates
10/2/2018 - 10/2/2018 07:00 - 22:00 1 day
10/3/2018 - 10/5/2018 08:00 - 04:00 2 days
10/5/2018 - 10/6/2018 14:00 - 06:00 1 day
10/8/2018 - 10/8/2018 07:00 - 23:59 1 day
10/9/2018 - 10/10/2018 13:00 - 06:00 1 day
10/10/2018 - 10/11/2018 14:00 - 06:00 1 day
10/11/2018 - 10/12/2018 13:00 - 07:00 1 day

Open or Closed to the Public Closed

Generic Conditions
*Certain service and personnel fees required by jurisdictional agencies are not collected by FilmL.A. Any such fees must be paid directly to the appropriate agency, and a separate invoice will be provided to the permittee.
*LAFD UFSO: Company must contact FilmL.A. for extension of the Uniformed Fire Safety Officers' hours. During normal business hours, UFSO must also inform the LAFD Film desk of the extension.
All travel lanes and bike lanes shall be closed per the WATCH manual.
Community Survey Obtained
Equipment staging and vehicles may park on one side of the street only.
May not interfere with adjacent traffic lanes or adjacent bike lane
Must Maintain 5' Clearance on Sidewalks/Walkways
Must maintain local/emergency access
No cast or crew parking on area streets
No interference with merchant activity.
Notify LAPD North Hollywood Division (818) 623-4016 and comm. (213) 978-6552 1/2 hour prior to any gunfire, brandishing weapons, special effects or simulated emergency or criminal activity.
Number of uniformed officers listed on the permit is a minimum requirement. Permittee remains responsible for deploying a sufficient number of uniformed officers to provide traffic and crowd control to ensure the safety of the film crew and the public.
Traffic control must be done in accordance w/MUTCD
Uniformed officers shall have a copy of the film permit in their possession and are required to confirm that all traffic control signage devices are in place.

Please see attached document Fatale.142907.WrightwoodSS.pdf

NO PERMIT

FilmL.A., Inc.
6255 W Sunset Blvd, 12th Floor
Hollywood, CA 90028
t: (213)977-8600 - f: (213)977-8601
www.filmla.com

Summary Information — Location

Permit Number F00142907-C
Production Company FATALE LLC
Insured Company FATALE LLC
Production Title FATALE

Location Manager Alison Taylor
Primary Phone Mobile - 424-218-9863
Secondary Phone

Equipment on Location

Type	Quantity
Catering Truck	1
Condors	1
Cube Trucks	3
Generator	1
Honey Wagons	1
Picture vehicles	3
Portable restrooms	1
Scissor Lifts	2
Semi Trucks	5
Stakebed Trucks	4
Trailers	2
Vans	4

Personnel on Location

Type	Quantity
Cast	5
Crew	55
Extras	4
LA City UFSO assigned	43567
Off-Duty/Retired LAPD Officer(s)	2

Filming Activities Brandishing weapons; Drive ups & away; Equipment on sidewalk, in curb lane & across street; Interior and exterior dialogue; Intermittent pedestrian control; Intermittent traffic control - 2 minutes standard; Wed, 10/3: 8am - 2am gunfire (single shot 1/4 loads, night); Thur, 10/4: 8am - 2am gunfire (single shot 1/4 loads, night); Fri, 10/5: 7am - 1am actor in swimming pool;

Gunfire

Shot Type	Load Type	No. Takes Per Day	No. Times Per Take
Exterior Single Shot	1/4 load	15 - 20	15 - 20
Interior Single Shot	1/4 load	15 - 20	15 - 20

Special Effects:

Type	No. Times Per Day	No. Takes Per Take

Description of F/X Scene: Sfx pending sfx permit

Jurisdiction **Political:** Los Angeles City - Council District 02 **Police:** Los Angeles Police Department **Fire:** Los Angeles City

Thomas Guide **Page:** 563 **Grid:** A7

Approvals FILML.A. CLOSURES Adrian Fayad

NOT A PERMIT

FilmL.A., Inc.
6255 W Sunset Blvd, 12th Floor
Hollywood, CA 90028
t: (213)977-8600 - f: (213)977-8601
www.filmla.com

Summary Information — Location

Permit Number F00142907-C
Production Company FATALE LLC
Insured Company FATALE LLC
Production Title FATALE

Location Manager Alison Taylor
Primary Phone Mobile - 424-218-9863
Secondary Phone

Coordinator Note Additional notification fee due for added posting on 10/1

Coordinator Note Rider A obtains community surveys for hours; releases location; collects UFSO and notification fees

Coordinator Note

UFSO required:
10/2 0700-2200 hrs
10/3 0800-0400 hrs
10/4 0800-0400 hrs
10/5 1400-0600 hrs
10/8 0700-2359 hrs
10/9 1300-0600 hrs
10/10 1400-0600 hrs
10/11 1300-0700 hrs
(verified by Insp Owens 10/3)

Coordinator Note Rider C adds posting; obtains additional surveys; revises film times; adds a closure; collects additional UFSO, notification, posting, and closure fees

Parking

Base Camp
Location Type : 1760 N Gower St, Los Angeles, CA, 90028
Other Location

Crew Parking
Location Type : 1760 N Gower St, Los Angeles, CA, 90028
Other Location

Posting "No Parking" signs E/S WRIGHTWOOD DR., - MULHOLLAND NORTN 300FT

Approximate Footage 0 - 300 **Log Number** 218256

Date(s) 10/4/2018 to 10/5/2018 **Time(s)** 00:00 to 00:00

Lane / Full Closure CLOSURE: S/S CURB LANE OF WRIGHTWOOD DR FROM 3244 TO 3252 WRIGHTWOOD 10AM ON 10/3 THRU 7AM ON 10/13

Approximate Footage 0 - 300

Date(s) 10/3/2018 to 10/13/2018 **Time(s)** 10:00 to 07:00

NOT A PERMIT

Permit #F001429O7-C

ALL TRAFFIC CONTROL WILL BE INSTALLED TO MEET OR EXCEED THE LATEST CA-MUTCD MINIMUM REQUIREMENTS

TRAFFIC SIGNAL
TRAFFIC CONE
TYPE I W/ SIGN
HIGH LEVEL WARNING DEVICE
TRAFFIC OFFICER OR FLAGGER

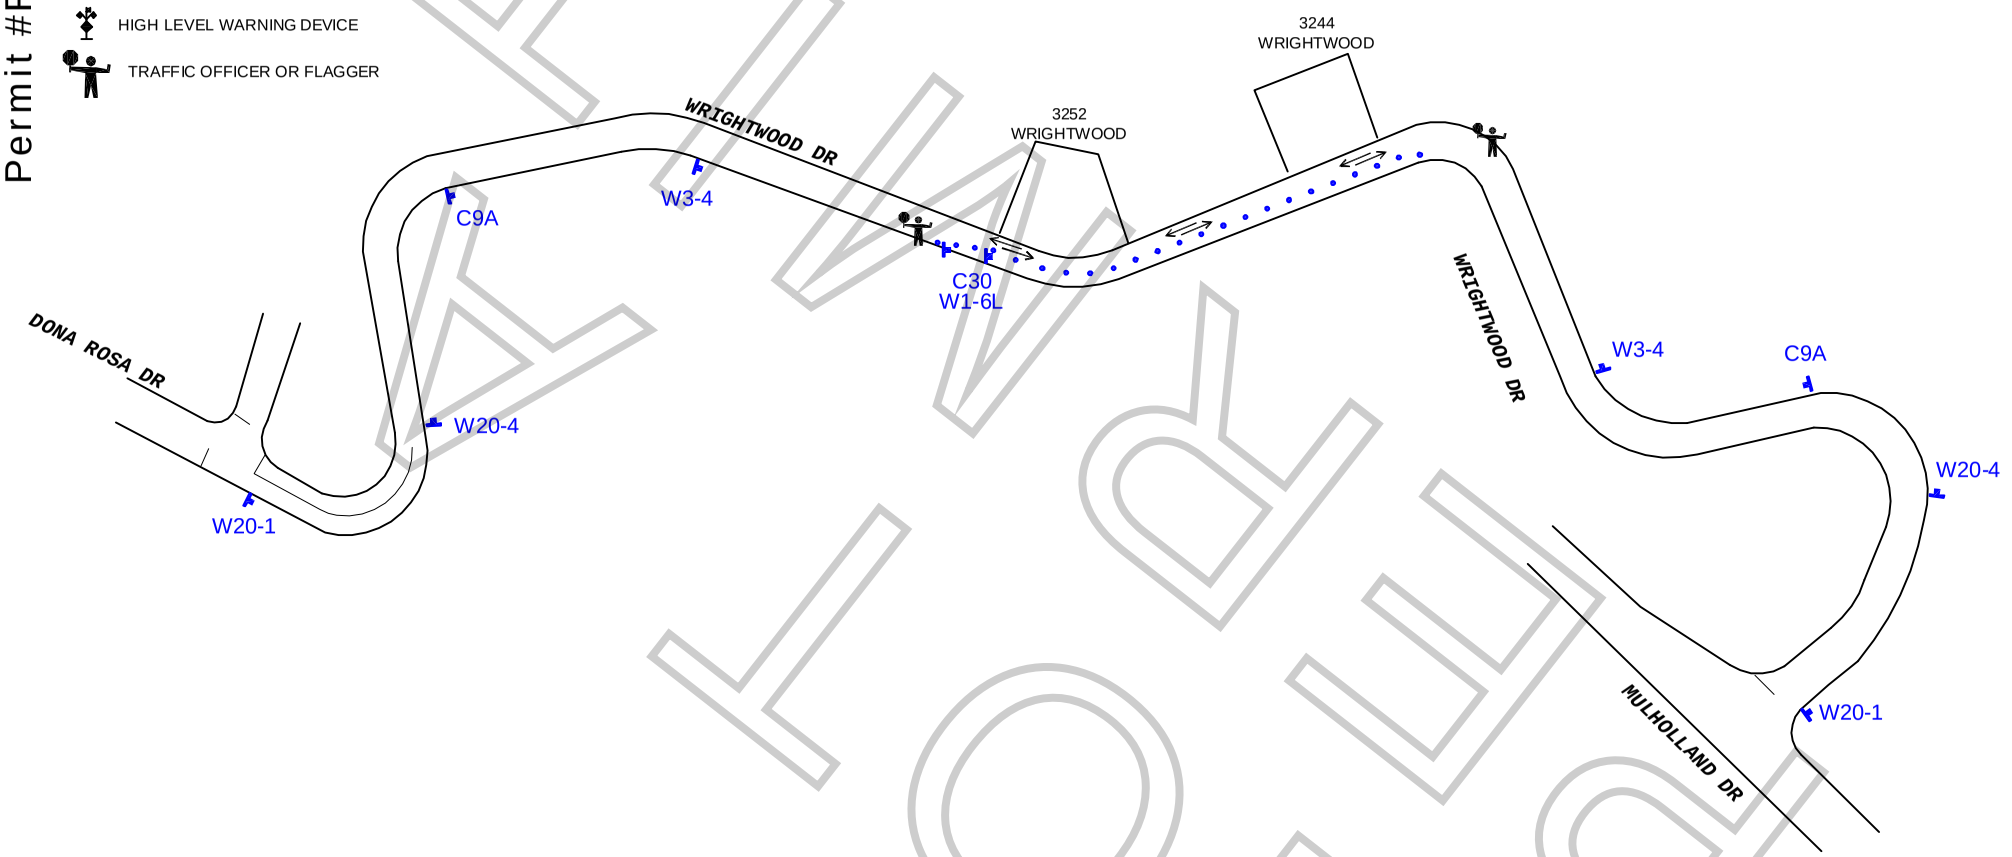

KMW LOUD

WORK ZONE TRAFFIC CONTROL PLAN
GENERAL NOTES

1. DATE/TIME: FROM 10-3-18 10:00 HOURS TO 10-13 07:00 HOURS.

2. ALL SIGNING, STRIPING, AND TRAFFIC CONTROL DEVICES SHALL CONFORM TO THE (CURRENT) STATE OF CALIFORNIA DEPARTMENT OF TRANSPORTATION (CALTRANS) STANDARD PLANS AND STANDARD SPECIFICATIONS, CALIFORNIA MUTCD, AND ANY ADDENDUMS THERETO, AND AS SHOWN ON THESE PLANS, SYMBOLS AND ABBREVIATIONS USED ARE SHOWN ON CALTRANS STANDARD PLANS.
3. THERE WILL BE NO INTERFERENCE WITH TRAFFIC SIGNALS OR CROSSWALKS.
4. CONES WILL BE 28" MINIMUM HEIGHT AND HAVE REFLECTORIZED SLEEVES FOR NIGHT WORK.
5. POLICE WILL DIRECT TRAFFIC IF NECESSARY.

TCP FOR:	FATALE
LOCATION:	S/S CURB - WRIGHTWOOD FROM 3252 TO 3244 WRIGHTWOOD LOS ANGELES, CALIFORNIA
CONTACT:	MATT HICKMAN PH# 323.547.9154 DAVE STANLEY OFFICE# 323.579.1171
	JCL TRAFFIC SERVICES (213) 622-9775 C31-CA Lic # 805357
DATE / REVISIONS	
DRAFTER:	E. RAMIREZ
SCALE:	N.T.S.
FILM LA:	NAOMI KAJIYAMA